



PROPOSED PLAN FOR THE CONSTRUCTION OF D.ELED CUM B.ED.COLLEGE OF
EDUCATION, VILL.-MADIAGHAT (SOV'ANAGAR). PO.- EKBORNA. PS.- RATU.
PIN-732204
AT MOUZA- SULTANPUR. J.L. NO. 137. PLOT NO.- 420, KH.NO.- 4036

RUN BY: MOHINI MANDAL WELFARE TRUST

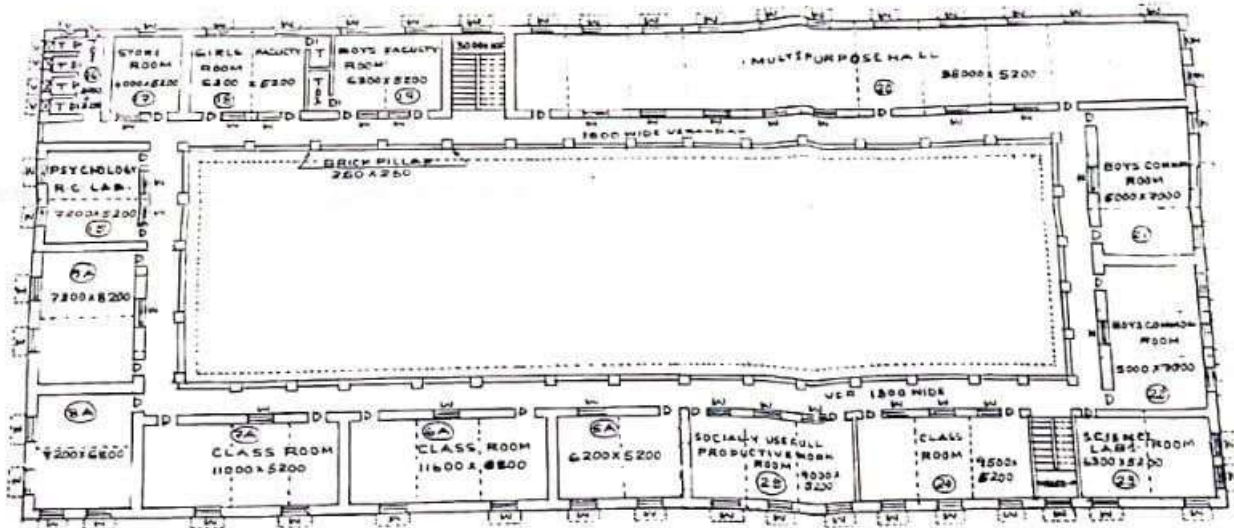

FIRST FLOOR PLAN (SCALE 1:200)

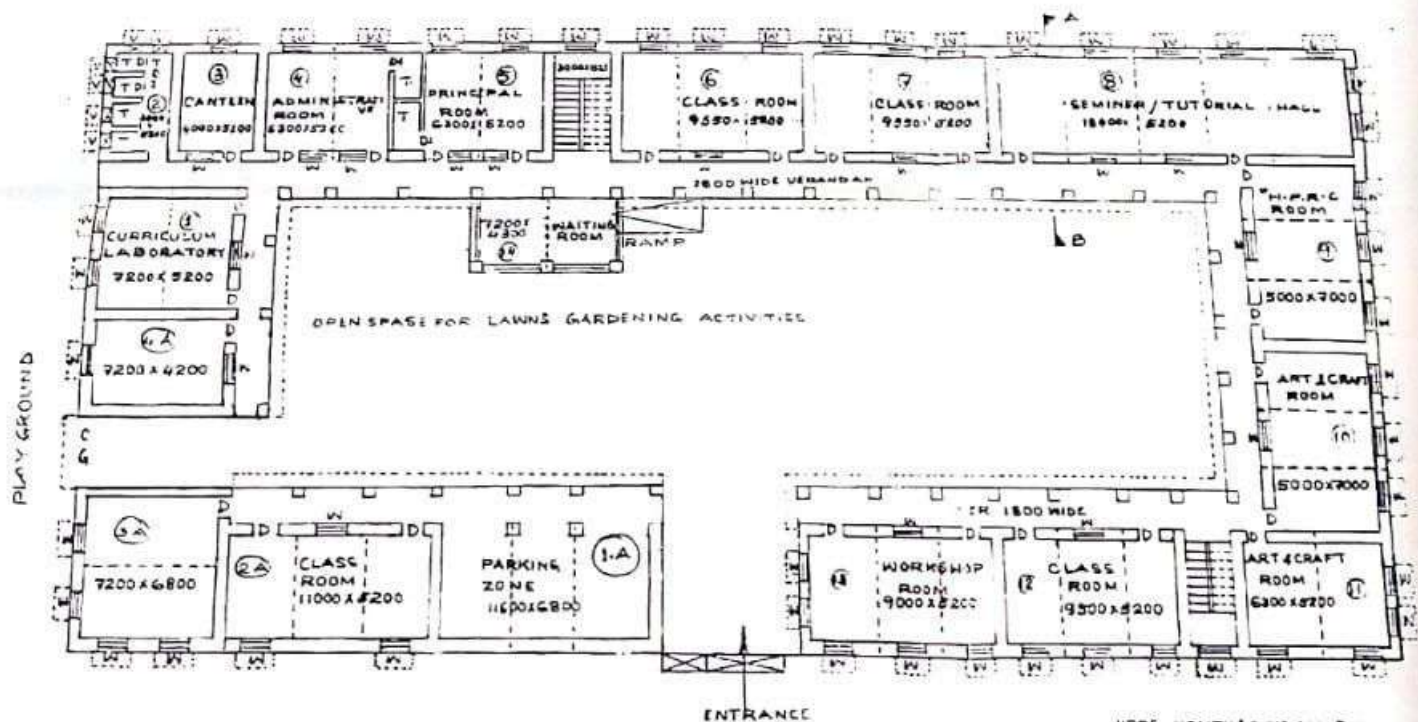

GROUND FLOOR PLAN (SCALE 8'50CM TO A METER OR 1:25)

DRAWN BY
11.02.15
Mohini Mandal
S.S. Exam
M. Mandal P.O. Gampahat
M. Mandal P.O. Gampahat

SIGNATURE OF THE COLLEGE AUTHORITY

Anamaya Mandal
Secretary 15.3.15
Mohini Mandal Welfare Trust
Gampahat Road (Gampahat)
Maldah



APPROVED BY

Aradanga Gram Panchayat
Ratu-II, Maldah

VILL. MADIAGHAT
PIN-732204




M. A.
CH.
MADHUP
D. J.

ED.COLLEGE BUILDING OF AVIMANYU COLLEGE
NA. PS.- RATUA DIST.- MALDA. WEST BENGAL.

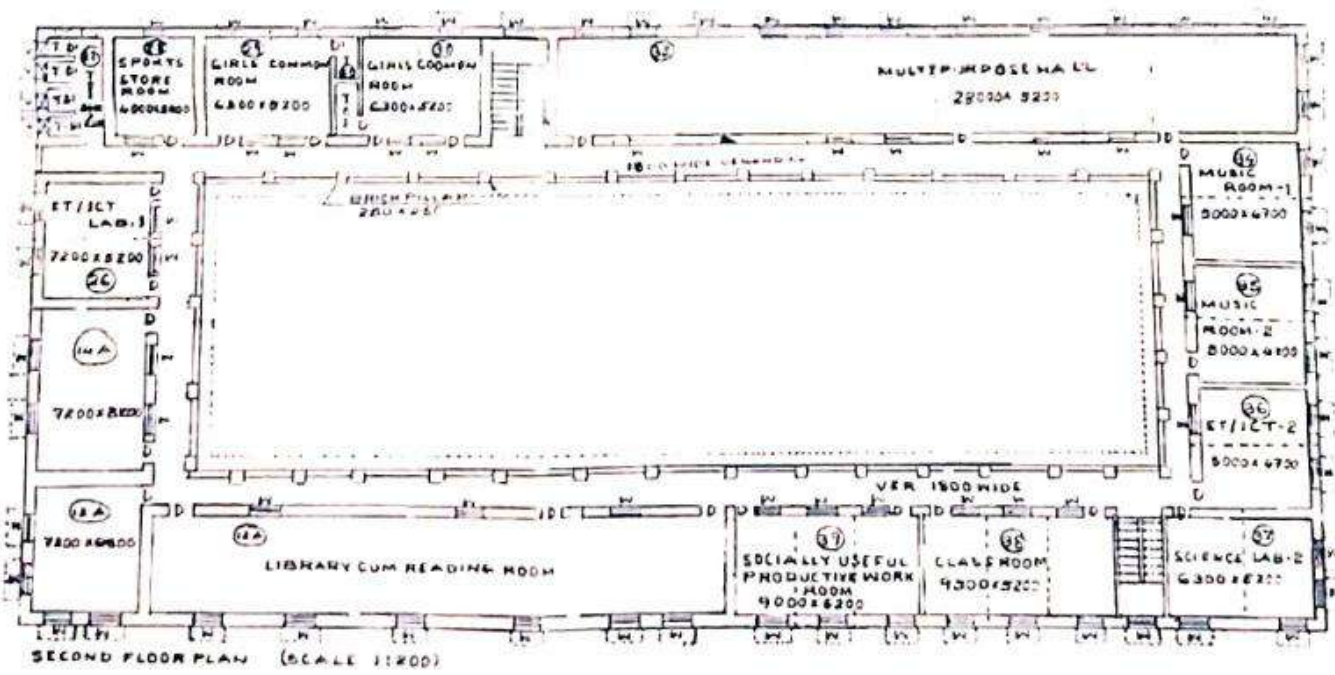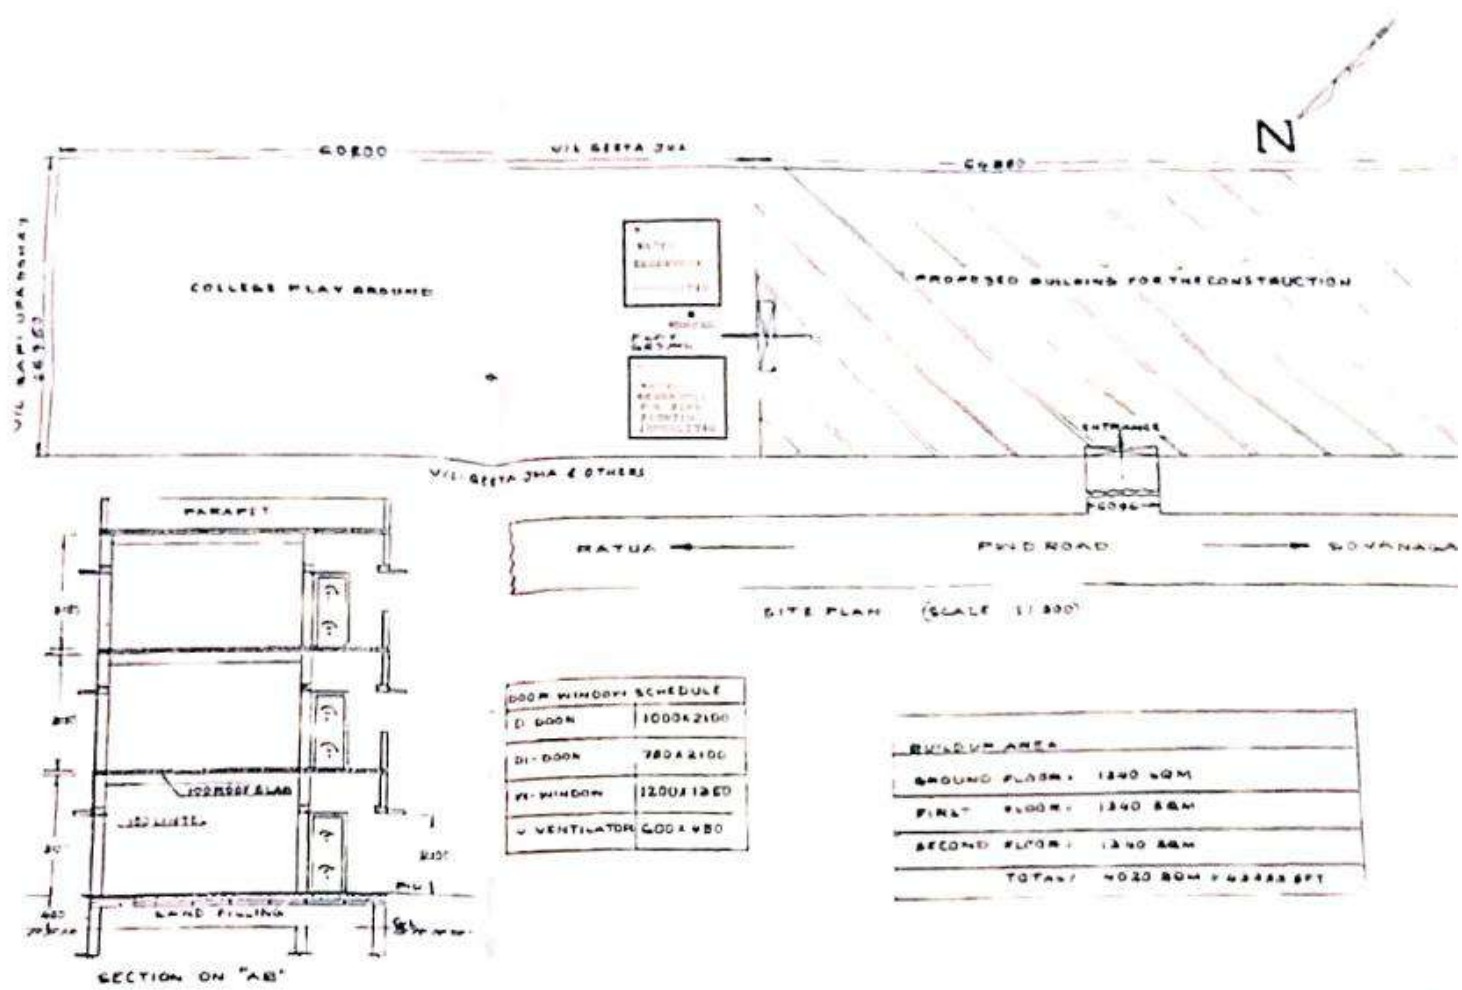


INTER SIGNED BY

Amritendu
Amritendu Engineer
(P & RD)
Maha Zilla Parishad

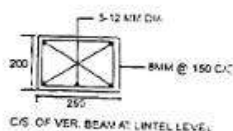
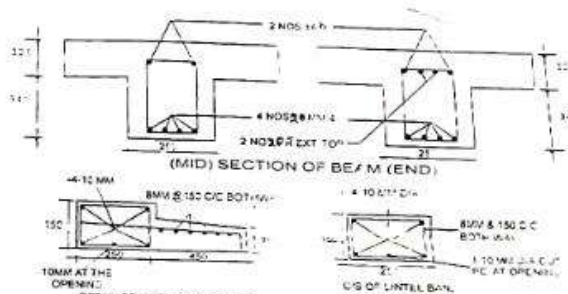
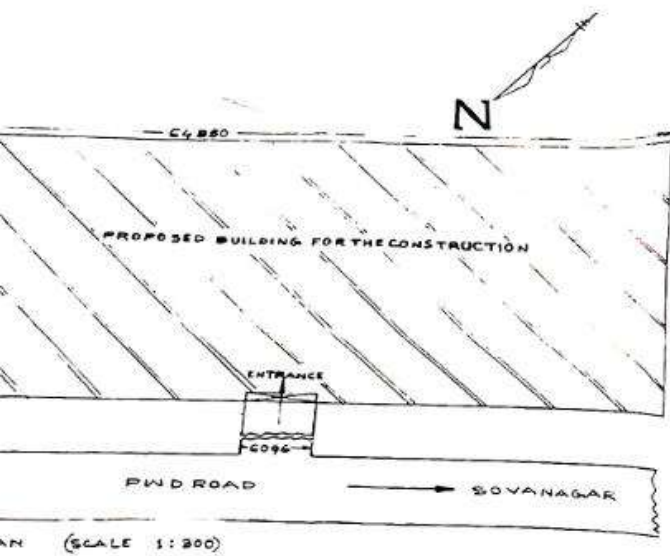


- NOTE**
1. All Dimension are in mm unless other-wise mentioned
 2. Clear Cover to main Reinforcement
(A) Lintel 25 mm. (B) Floor slab 20 mm
(C) Beam 25 mm
 3. All steel Reinforcement should be Fe 415 Grade conforming to IS 1785
 4. Cement concrete for all RCC work shall be in M 20 Grade.

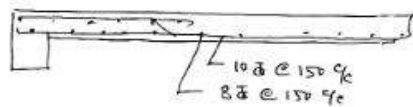



125 TH. R.C. ROOF (11'1/2" x 3')

BUILDUP AREA	
TOTAL:	4020 SQM = 43255 SFT

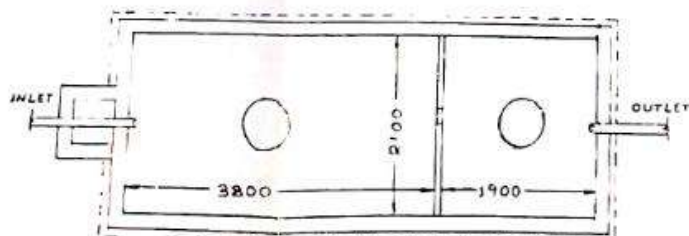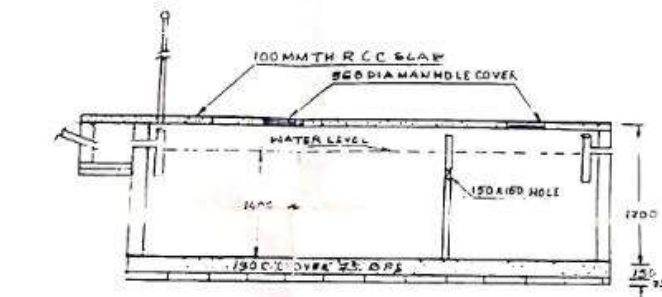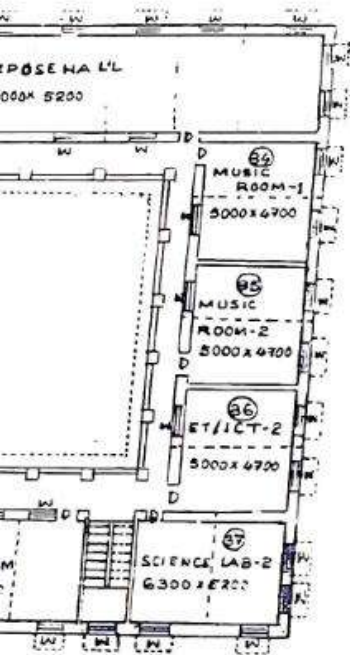





PLAN OF SEPTIC TANK

SCALE 1:5"

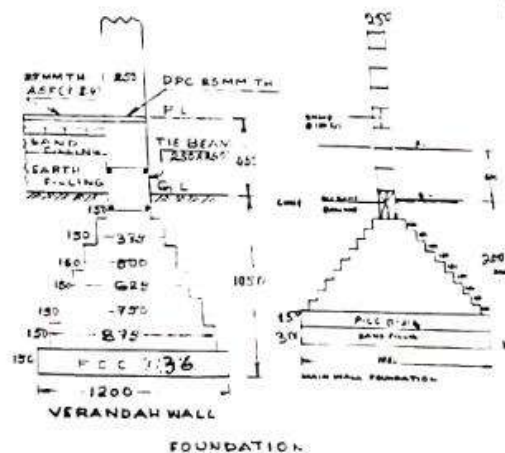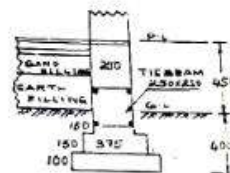

PROPOSED PLAN FOR THE CONSTRUCTION OF D.EL.ED CUM B.ED.COLLEGE BUILDING OF AVIMANYU COLLEGE OF EDUCATION, VILL.-MADIAGHAT (SOVANAGAR). PO.- EKBORNA, PS.- RATUA DIST.- MALDA, WEST BENGAL.
PIN-732204
AT MOUZA- SULTANPUR. J.L. NO. 137. PLOT NO.- 420, KH.NO.- 4036

RUN BY: MOHINI MANDAL WELFARE TRUST

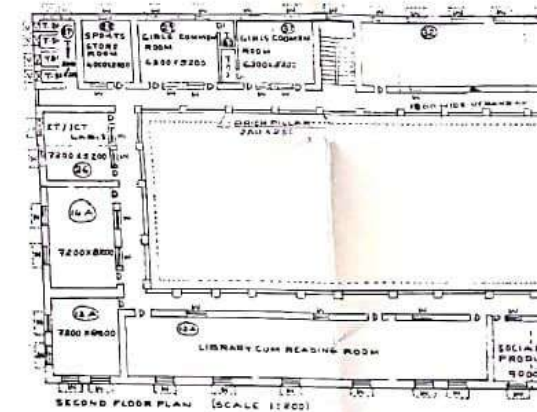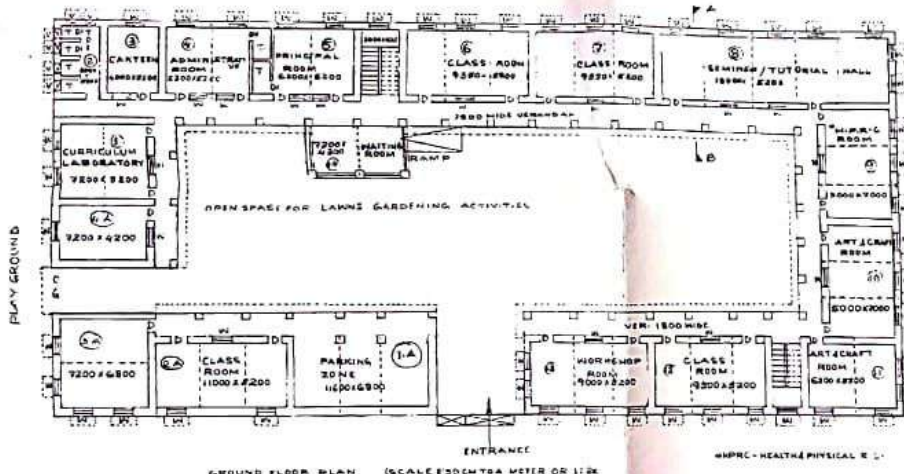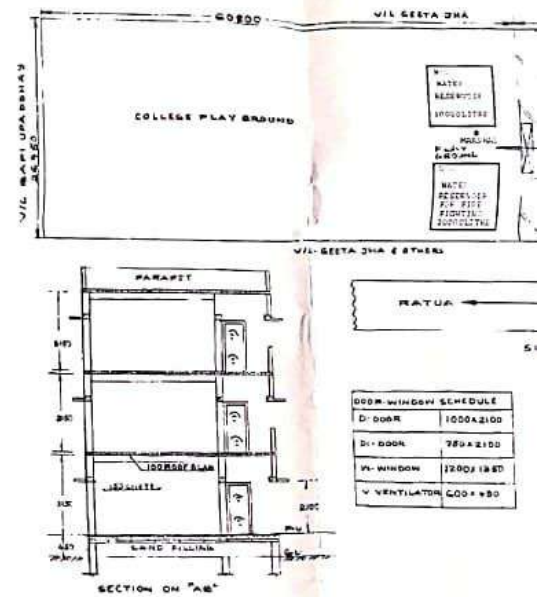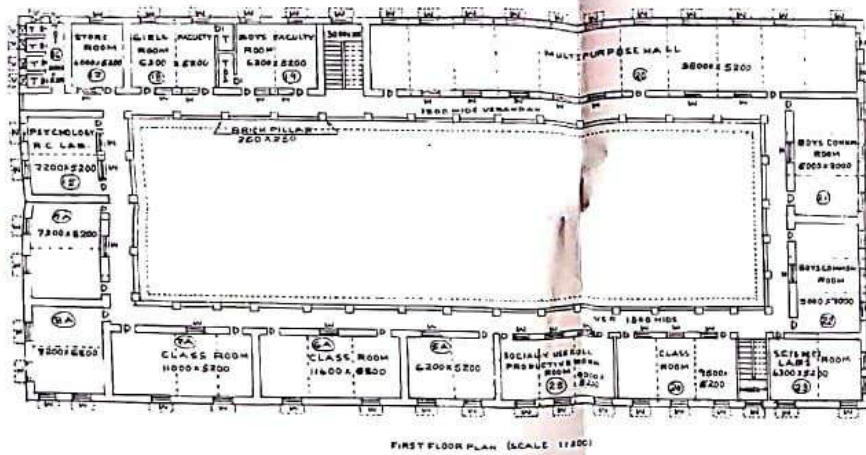

DRAWN BY: 11.02.15

SIGNATURE OF THE COLLEGE AUTHORITY

APPROVED BY


COUNTER SIGNED BY

Avimanyu Mandal
Secretary 15-3-15
Mohini Mandal Welfare Trust
(Sultanpur Road, Madiaghat)
Malda

Avimanyu Mandal
Secretary 15-3-15
Mohini Mandal Welfare Trust
(Sultanpur Road, Madiaghat)
Malda







Mr. A. Rahque, A.K.T. III
Chartered Engineer
(P & R.D.)
Madda 2016 Parashad
S. J. No. 154/75/14/14

AL WELFARE TRUST

 


Mr. A. Rafique, A.M.S. 23

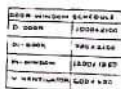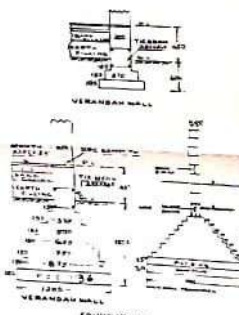   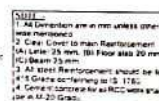[illegible]

FOUNDATION